Attachment "B"
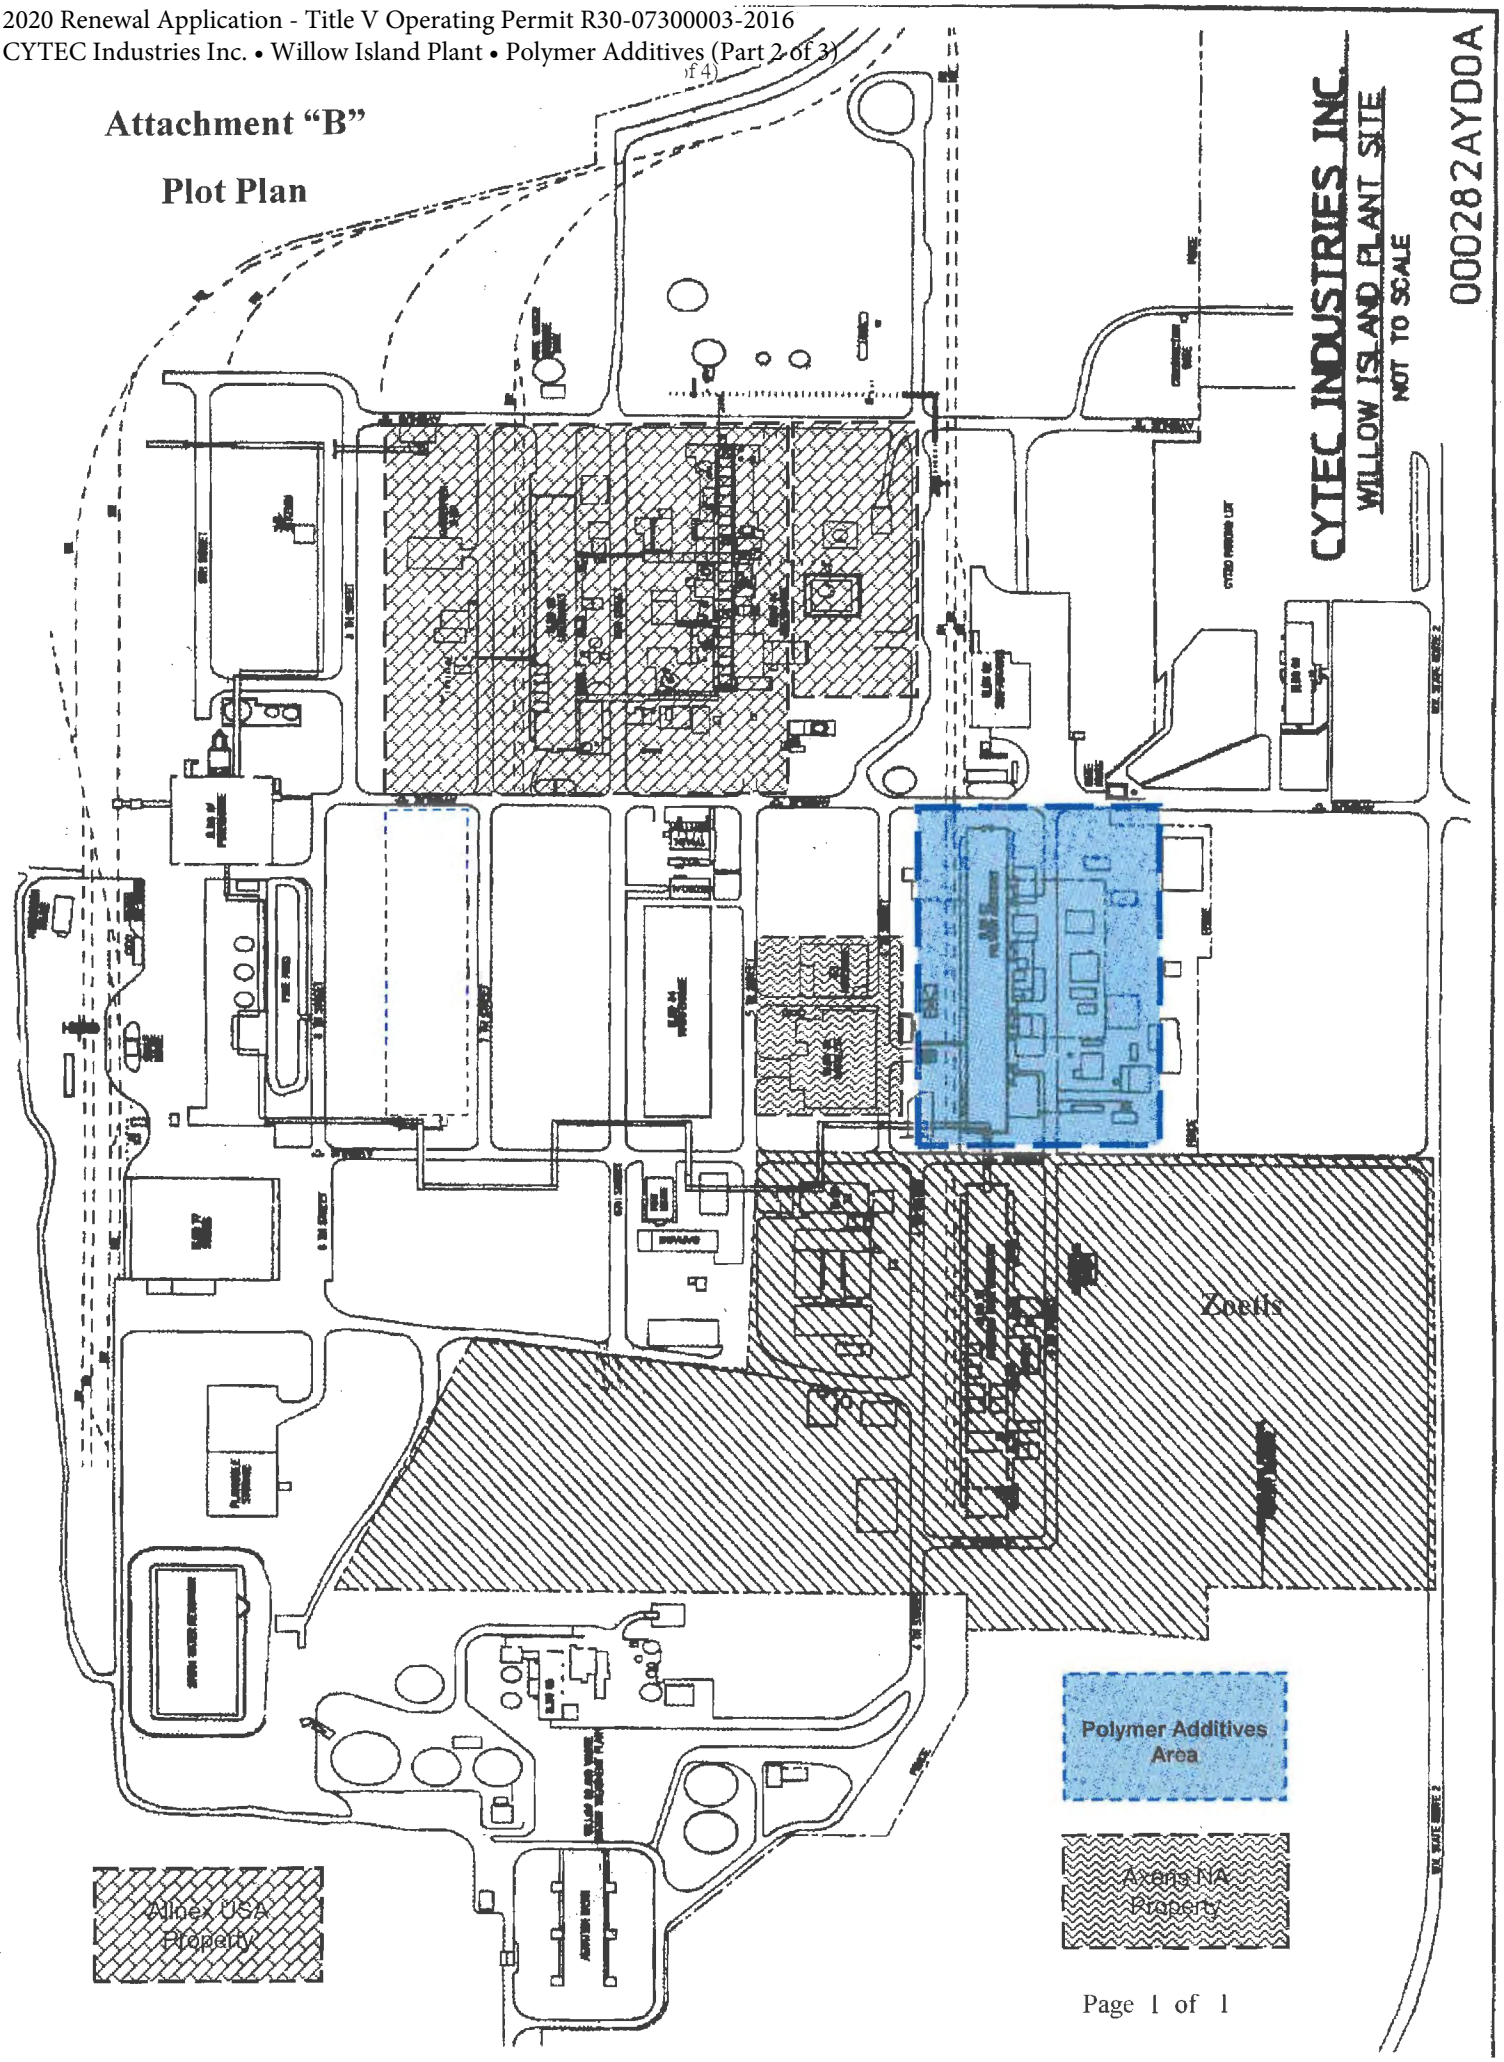
Plot Plan