DRAWING INDEX NUMBER CROSS REFERENCE	DRAWING INDEX NUMBER
	R-160-001-100-021971

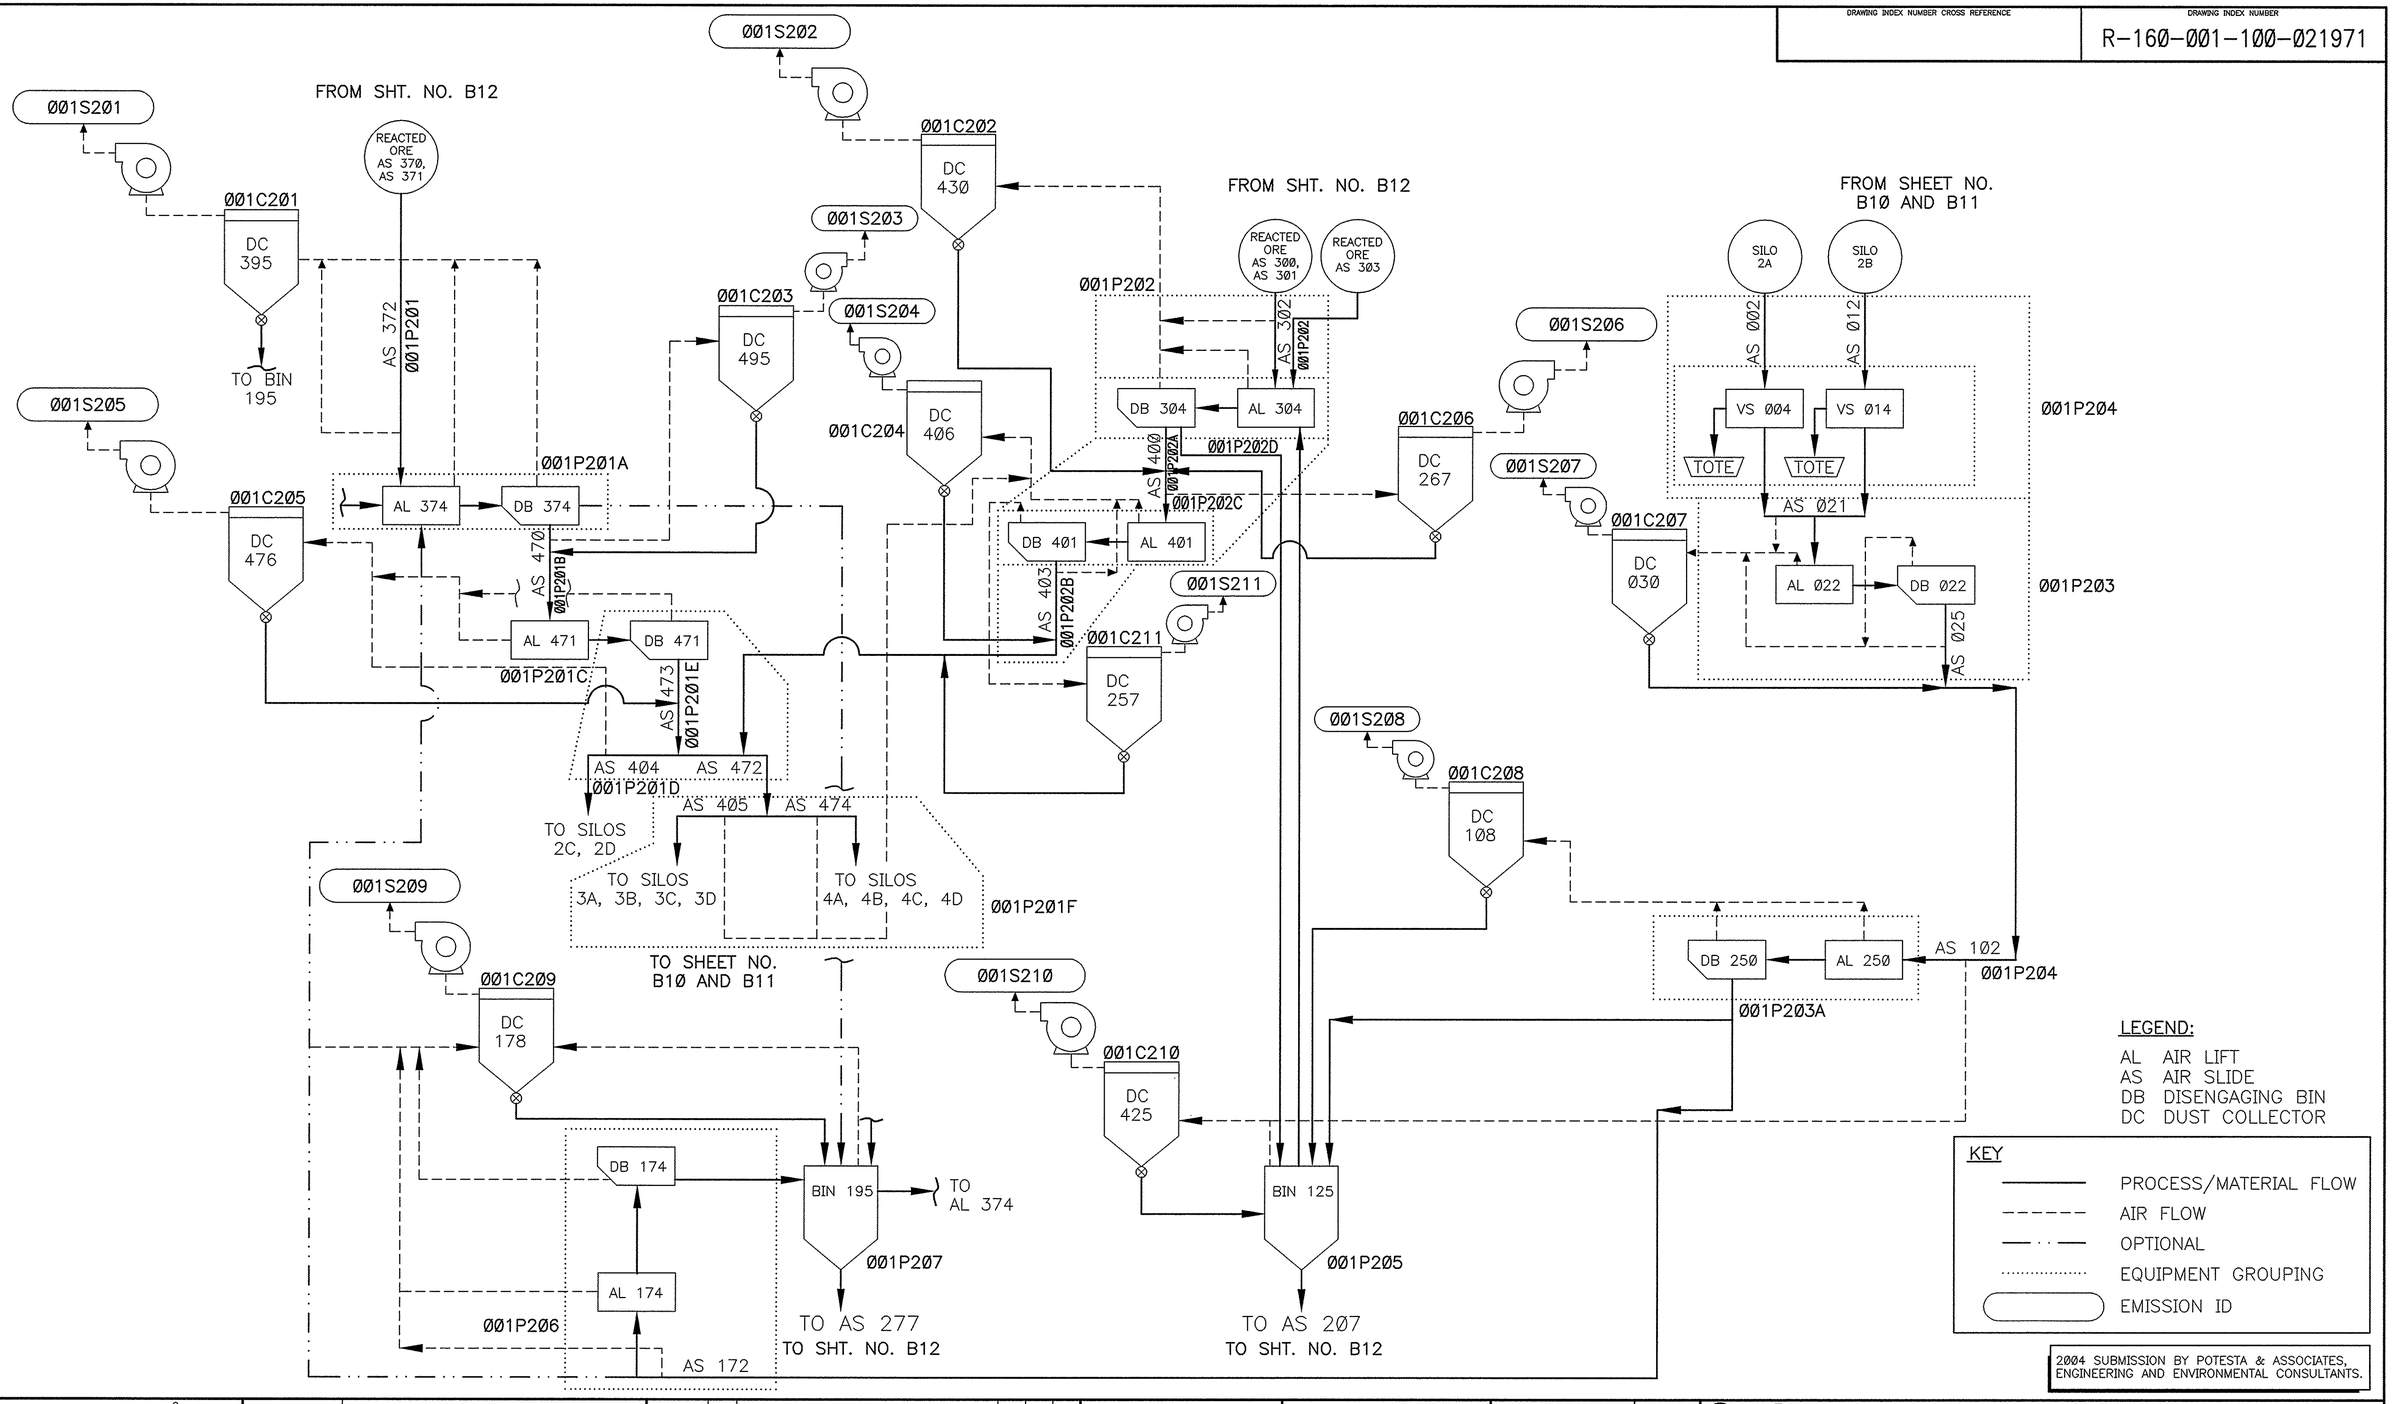

2004 SUBMISSION BY POTESTA & ASSOCIATES, ENGINEERING AND ENVIRONMENTAL CONSULTANTS.

03

Engineering
Century Aluminum of West Virginia, Inc.
Rt.2 South
P.O. Box 98
Ravenswood, WV 26164

P1080

NUMBER	REFERENCE DRAWINGS	DATE	NO	REVISIONS	DR	CK	AP

CONFIDENTIAL AGREEMENT

THIS MATERIAL AND ALL INFORMATION CONTAINED THEREIN ARE, AND SHALL REMAIN THE PROPERTY OF CENTURY ALUMINUM OF WEST VIRGINIA, INC.; SHALL BE HELD CONFIDENTIAL; SHALL NOT BE REPRODUCED, COPIED, OR OTHERWISE DISPOSED OF, DIRECTLY OR INDIRECTLY, AND SHALL NOT BE USED, IN WHOLE OR PART, WITHOUT THE FULL AND PRIOR WRITTEN CONSENT OF CENTURY ALUMINUM OF WEST VIRGINIA, INC.

TOLERANCE

UNLESS OTHERWISE SPECIFIED FRACTIONAL DIMENSIONS ± 1/64" DECIMAL DIMENSIONS± .0025"

WITHOUT SIGN-ROUGH SURFACES MACHINING INSTRUCTIONS

MACHINE SURFACE FINISHES ARE DESIGNATED IN ACCORDANCE WITH AMERICAN STANDARDS ASSOCIATION SPEC B46-1 ✓

ENGINEERING APPROVAL	DATE
DRAWN BY P. Hannum (Select)	12/18/08
CHECKED BY	
CHIEF DESIGNER	1/29/09
ENGINEER	1/29/09
CHIEF ENGINEER	1/29/09

Century ALUMINUM of West Virginia, Inc.
Ravenswood Operations

Route 2, South
P.O. Box 98
Ravenswood, WV 26164

GENERAL PLANT
ENVIRONMENTAL
2009 TITLE V PERMIT RENEWAL APPLICATION
ALUMINA FLOW DIAGRAM - SHT. B2

JOB NUMBER	DRAWING SCALE
DT-2987	NONE

DRAWING INDEX NUMBER: R-160-001-100-021971

DRAWING NUMBER: DG-021971-RR REV: 0

-For Reference Only- Scanned Image 1/29/2009