DRAWING INDEX NUMBER CROSS REFERENCE	DRAWING INDEX NUMBER
	R-160-001-100-021970

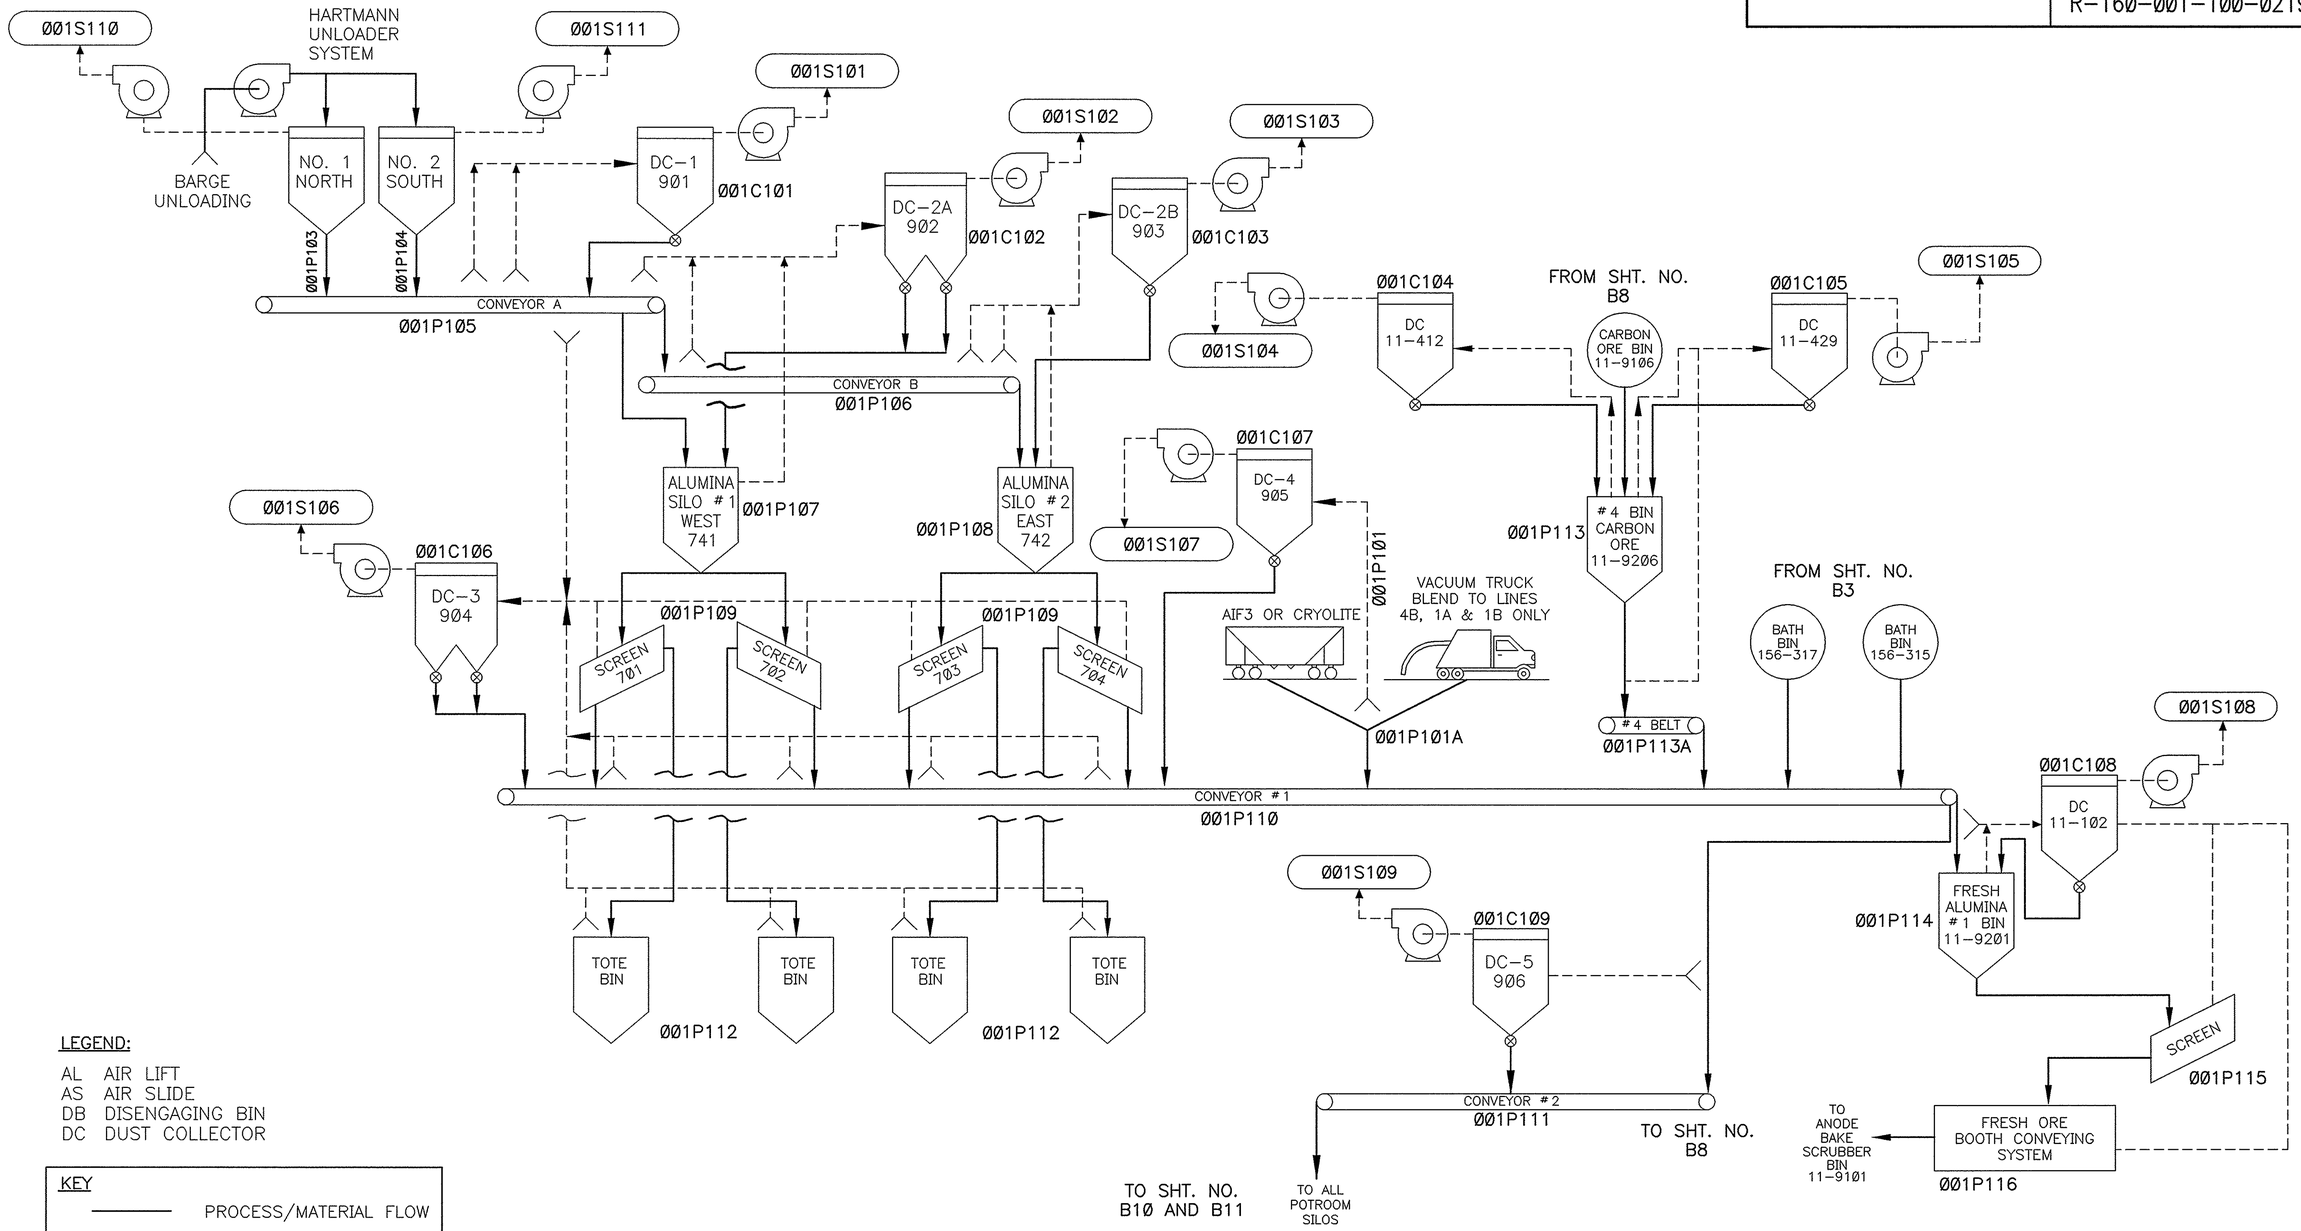

LEGEND:

AL AIR LIFT
AS AIR SLIDE
DB DISENGAGING BIN
DC DUST COLLECTOR

KEY

- PROCESS/MATERIAL FLOW
- AIR FLOW
- OPTIONAL
- EMISSION ID

2004 SUBMISSION BY POTESTA & ASSOCIATES, ENGINEERING AND ENVIRONMENTAL CONSULTANTS.

03

Engineering
Century Aluminum of West Virginia, Inc.
Rt.2 South
P.O. Box 98
Ravenswood, WV 26164

P1080

NUMBER	REFERENCE DRAWINGS	DATE	NO	REVISIONS	DR	CK	AP

CONFIDENTIAL AGREEMENT

THIS MATERIAL AND ALL INFORMATION CONTAINED THEREIN ARE, AND SHALL REMAIN THE PROPERTY OF CENTURY ALUMINUM OF WEST VIRGINIA, INC.; SHALL BE HELD CONFIDENTIAL; SHALL NOT BE REPRODUCED, COPIED, OR OTHERWISE DISPOSED OF, DIRECTLY OR INDIRECTLY, AND SHALL NOT BE USED, IN WHOLE OR PART, WITHOUT THE FULL AND PRIOR WRITTEN CONSENT OF CENTURY ALUMINUM OF WEST VIRGINIA, INC.

TOLERANCE

UNLESS OTHERWISE SPECIFIED
FRACTIONAL DIMENSIONS ± 1/64"
DECIMAL DIMENSIONS± .0025"

WITHOUT SIGN-ROUGH SURFACES
MACHINING INSTRUCTIONS

MACHINE SURFACE FINISHES ARE DESIGNATED IN ACCORDANCE WITH AMERICAN STANDARDS ASSOCIATION SPEC B46-1 ✓

ENGINEERING APPROVAL	DATE
DRAWN BY: P. Hannum (Select)	12/18/08
CHECKED BY:	
CHIEF DESIGNER:	1/29/09
DISCIPLINE:	1/29/09
CHIEF ENGINEER:	1/29/09

Century ALUMINUM of West Virginia, Inc.
Ravenswood Operations

Route 2, South
P.O. Box 98
Ravenswood, WV 26164

GENERAL PLANT
ENVIRONMENTAL
2009 TITLE V PERMIT RENEWAL APPLICATION
ALUMINA FLOW DIAGRAM – SHT. B1

JOB NUMBER	DRAWING SCALE
DT-2987	NONE

DRAWING INDEX NUMBER: R-160-001-100-021970

DRAWING NUMBER: DG-021970-RR REV: 0

-For Reference Only- Scanned Image 1/29/2009