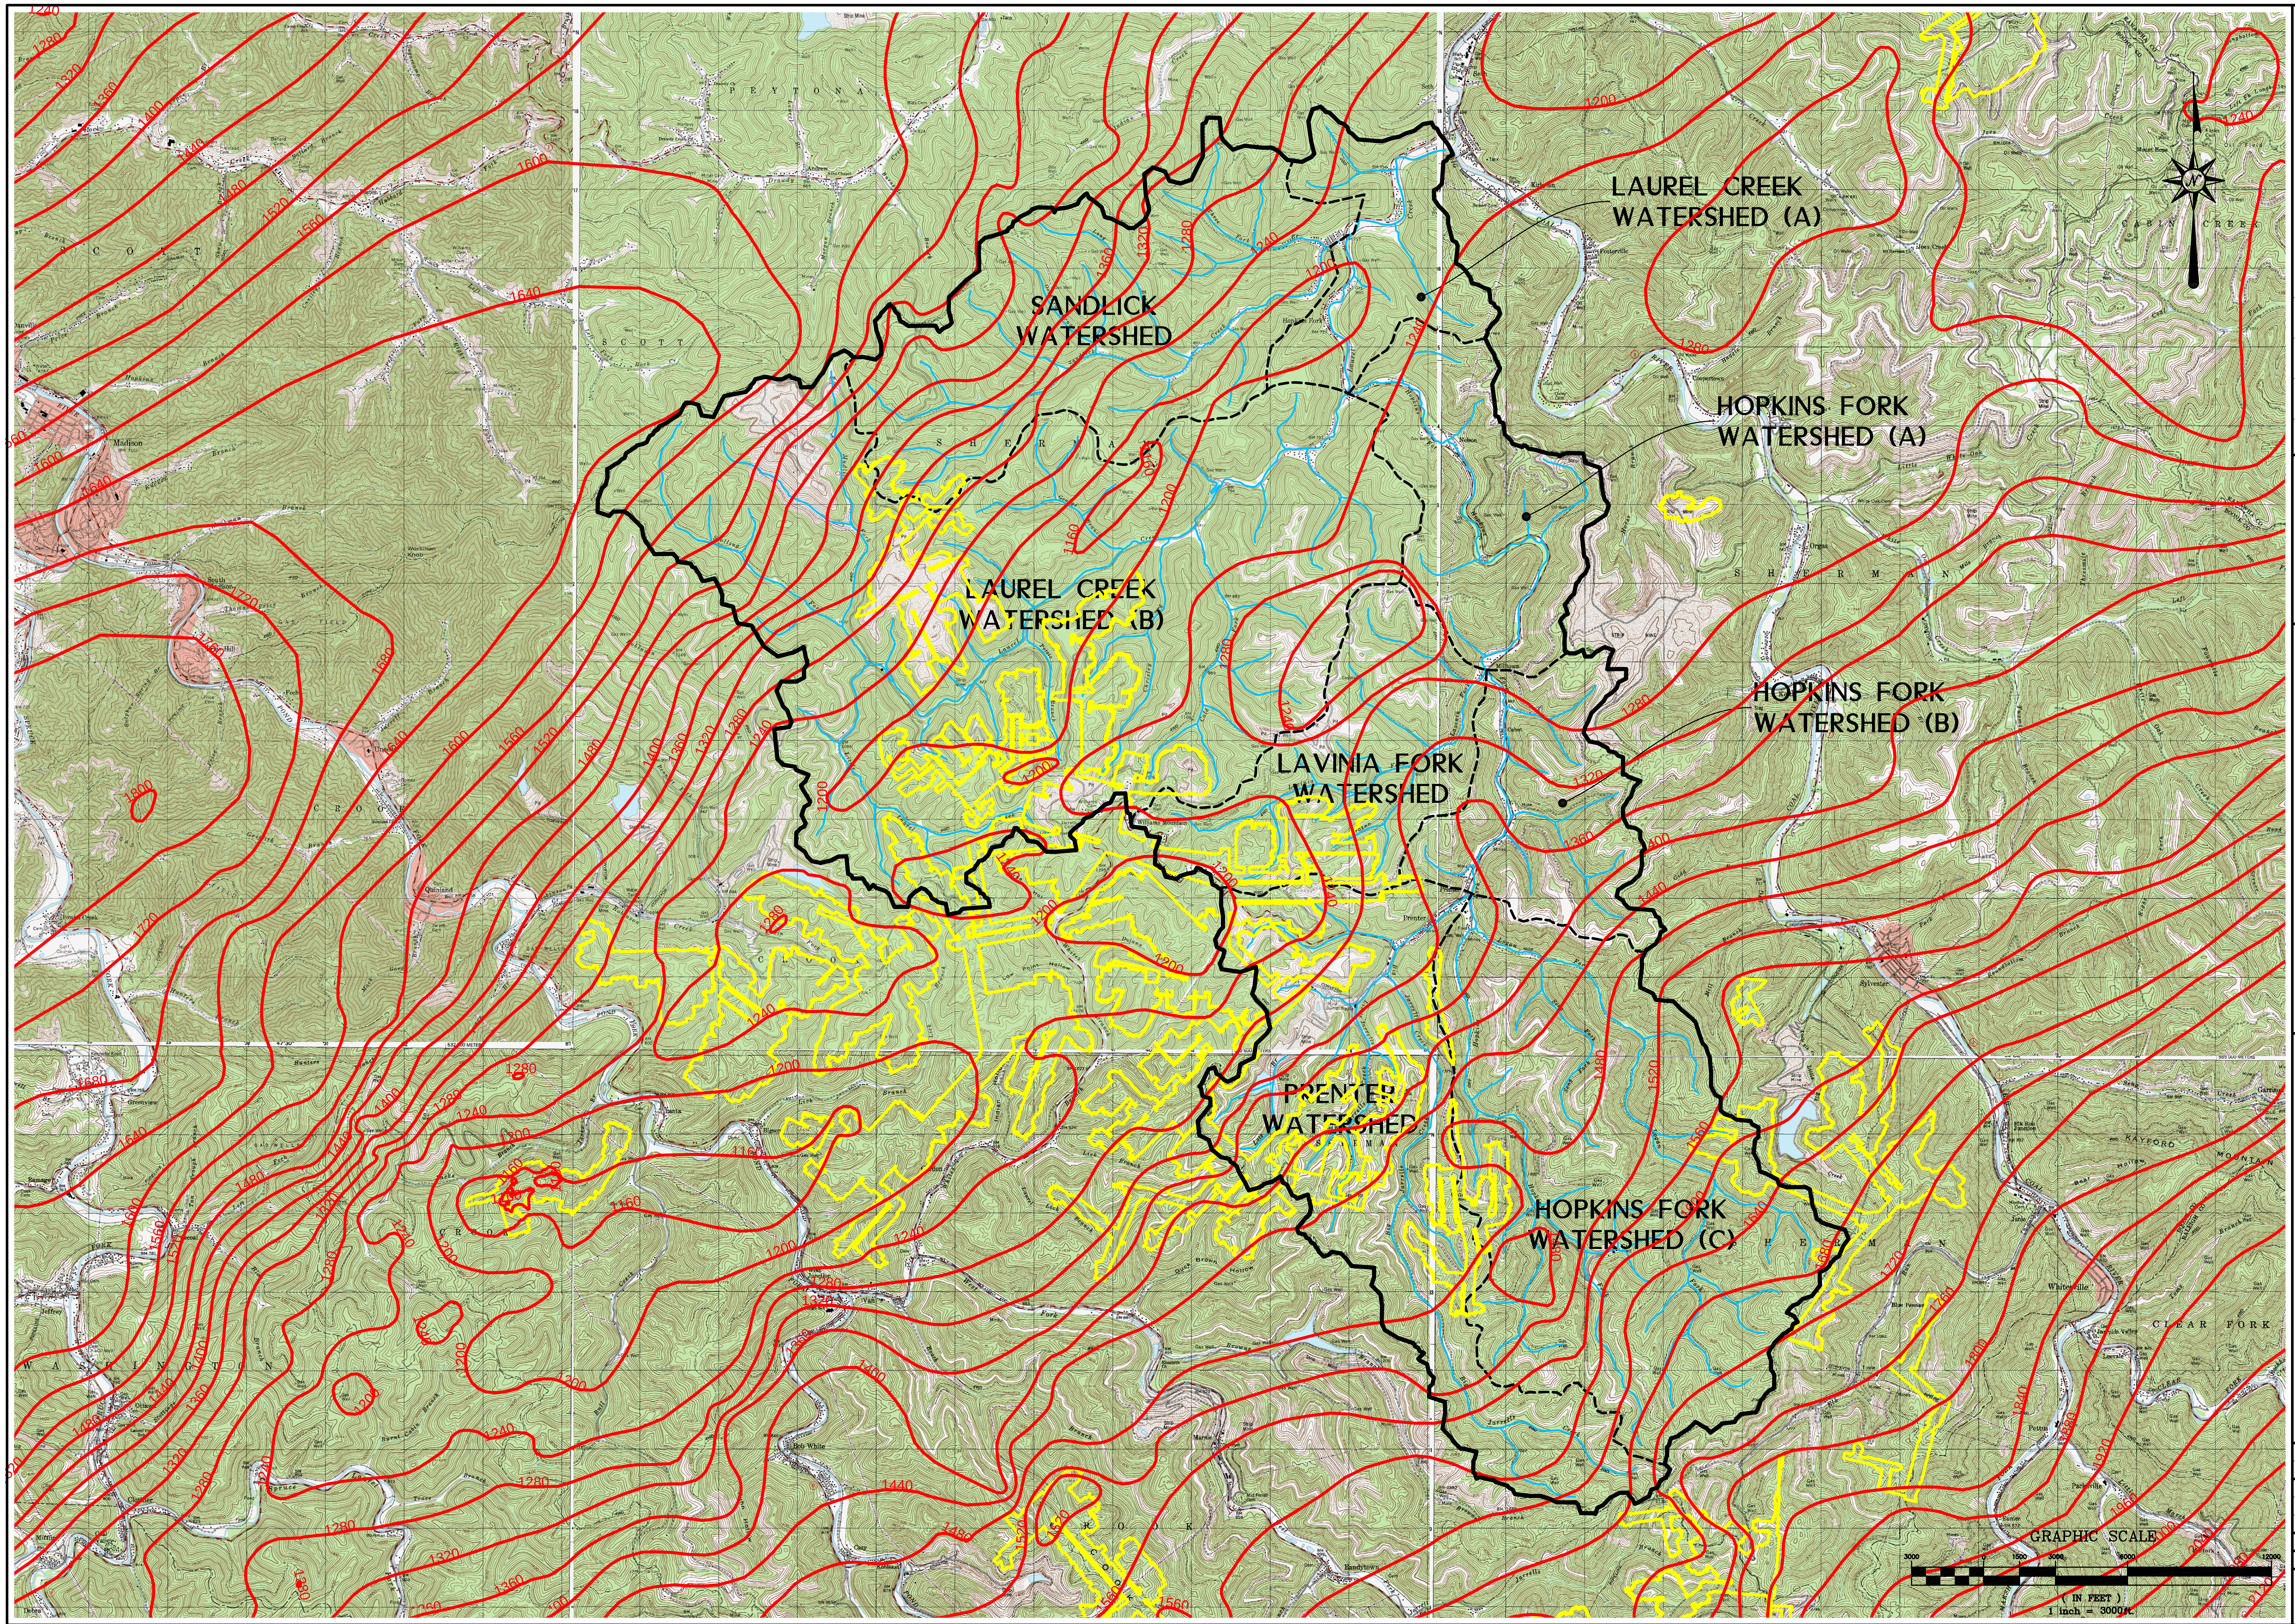
LAUREL CREEK WATERSHED (A)
SANDLICK WATERSHED
HOPKINS FORK WATERSHED (A)
LAUREL CREEK WATERSHED (B)
HOPKINS FORK WATERSHED (B)
LAVINIA FORK WATERSHED
PRENTER WATERSHED
HOPKINS FORK WATERSHED (C)
GRAPHIC SCALE
3000 0 1500 3000 6000 12000
(IN FEET)
1 inch = 3000 ft.

MARK	DATE	MADE BY	CHECKED	DESCRIPTION

REVISIONS

TRIAD

TRIAD ENGINEERING, INC.
4980 TEAYS VALLEY ROAD
SCOTT DEPOT, WV 25560
(304) 755-0721 OFFICE
(304) 755-1880 FACSIMILE
www.triadeng.com

CLIENT

WV DEPARTMENT OF
ENVIRONMENTAL PROTECTION
DIVISION OF MINING AND RECLAMATION
601 57TH STREET, CHARLESTON WV

TITLE

STRUCTURE CONTOUR
COALBURG COAL SEAM

LAUREL CREEK WATER STUDY
BOONE COUNTY, WEST VIRGINIA

PROJECT NO:	04-10-0323
CAD DWG FILE:	BASE-COALBURG
DRAWN BY:	SJF
CHECKED BY:	MW
APPROVED BY:	JM
DATE:	NOV. 2011
SCALE:	1"=3000'
SHEET NO.	4-3

M:\Projects\2010\04-10-0323 Prenter Road Area Water Study\CADD FILES\10-0323 BASE-COALBURG.dwg, FIG 4-3, 1/5/2012 10:40:16 AM, 1:1